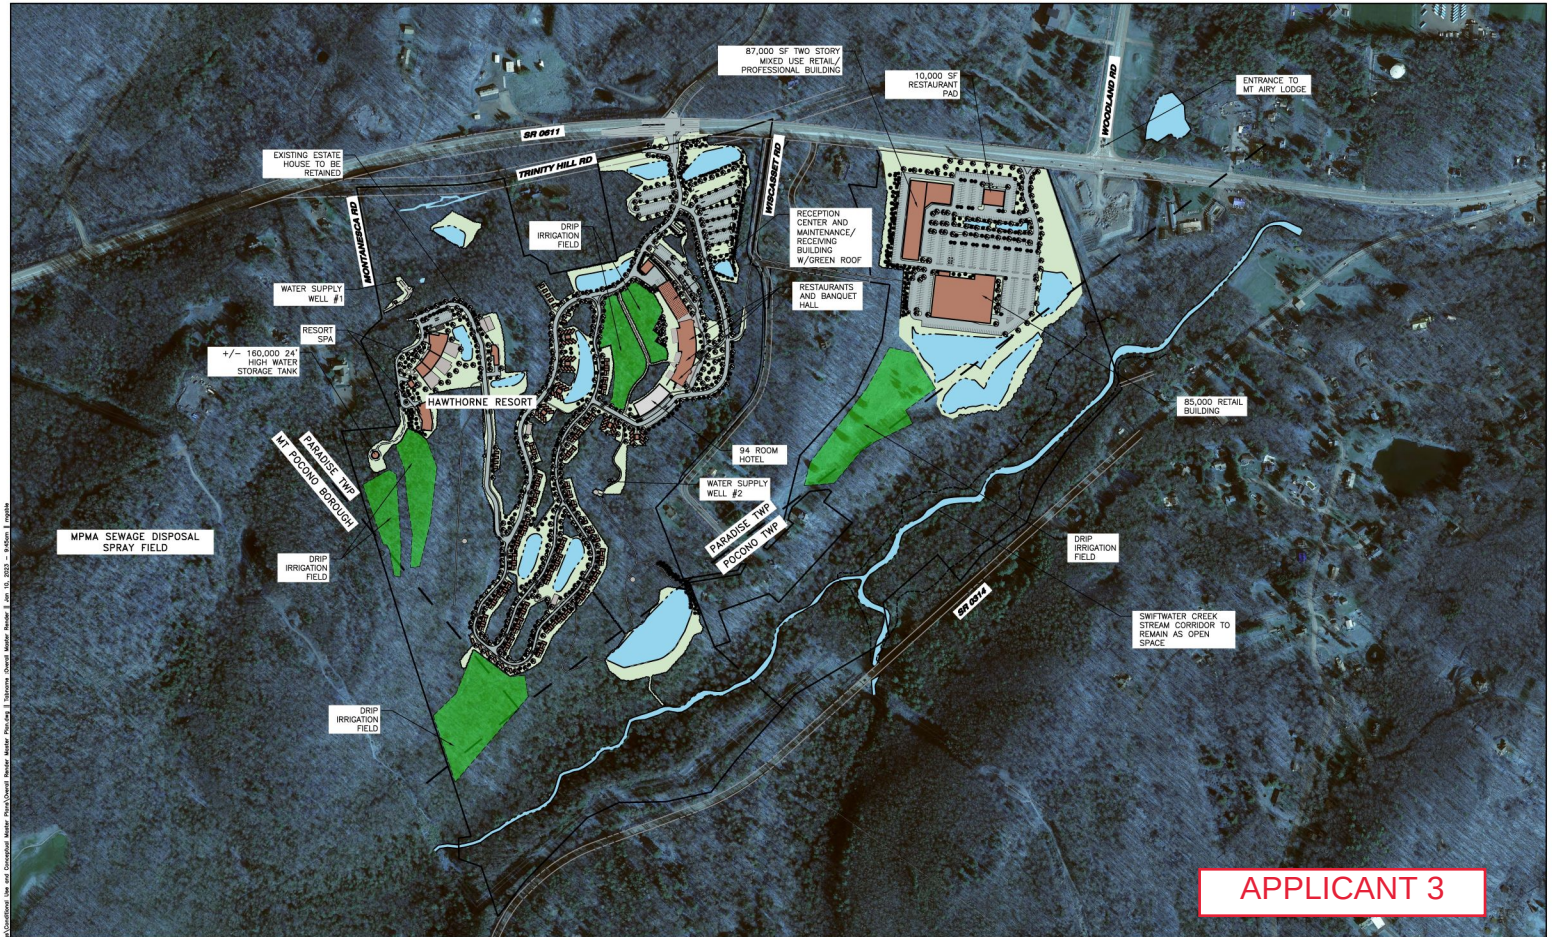

APPLICANT 3

Written dimensions shall have priority over scaled dimensions. All dimensions, elevations, locations, and conditions, shall be verified by the Contractor on the job before proceeding with the work. The Engineering Group shall be notified of any discrepancies with the information shown on this drawing.

These plans incorporating the raised or red ink professional seal shall be considered official and relied upon. All blacks, designs and information contained herein are the property of LVL Engineering Group. In connection with the specific project being prepared for the Owner. Reuse and publication of this plan, or any portion thereof, without the expressed written permission of LVL Engineering Group.

Information shown on this plan represents professional services prepared by LVL Engineering Group. Unauthorized alteration of this plan by any party other than LVL Engineering Group, Inc. in violation of the Pennsylvania Copyright law, as set forth in Section 1202 of Title 17 of the United States Code. Engineering Group is not permitted. Unauthorized reproduction of a copyrighted work may subject violators to civil or criminal penalties for copyright law and a theft of corporate assets. Unauthorized alterations of this plan will be considered a violation of the professional code of ethics. Any violation will be prosecuted to the fullest extent of current statutes.

REVISIONS :			
DATE	DESCRIPTION	DATE	DESCRIPTION
10/28/21	REVISED FOR PLANNERS UPDATED LAYOUT FOR RESORT		
02/23/22	REVISED RESORT AND COMMERCIAL AREA LAYOUTS		
01/10/23	UPDATED PLAN FOR RESUBMISSION TO TWP		

PROJECT :
HAWTHORNE MOUNT POCONO RESORT
SR 611, PARADISE TOWNSHIP
MONROE COUNTY, PA

APPLICANT :
JSPA REALTY, LLC
175 TILLMAND ST.
STATEN ISLAND, NY 10314

JOB NO.: 208449
DRAWN BY: MCG
CHECKED BY: MCG
SCALE: NTS
PLAN STATUS: SKETCH

TITLE :
CONCEPTUAL OVERALL MASTER PLAN

DOYLESTOWN
(215) 345-9400
STROUDSBURG
(570) 629-0300
www.lvlengineers.com

LVL ENGINEERING GROUP

BETHLEHEM
CORPORATE OFFICE
559 MAIN STREET, SUITE 230
BETHLEHEM, PA 18018
(610) 419-9407

SHEET
1 OF 1

PROJECT NAME
HAWTHORNE MOUNT POCONO RESORT

DATE
JUNE 3, 2021

K:\2020\208449\Civil\Site Plan\Conditional Use and Conceptual Master Plans\Overall Master Master Plan.dwg | Tabmenu: Overall Master Master | Jan 10, 2023 - 9:40am | ingalls